Based upon the Ordnance Survey's of Northern Ireland with the Permission of the Director of and Chief Executive, Crown Copyright Reserved.

SITE AREA = 0.169Ha

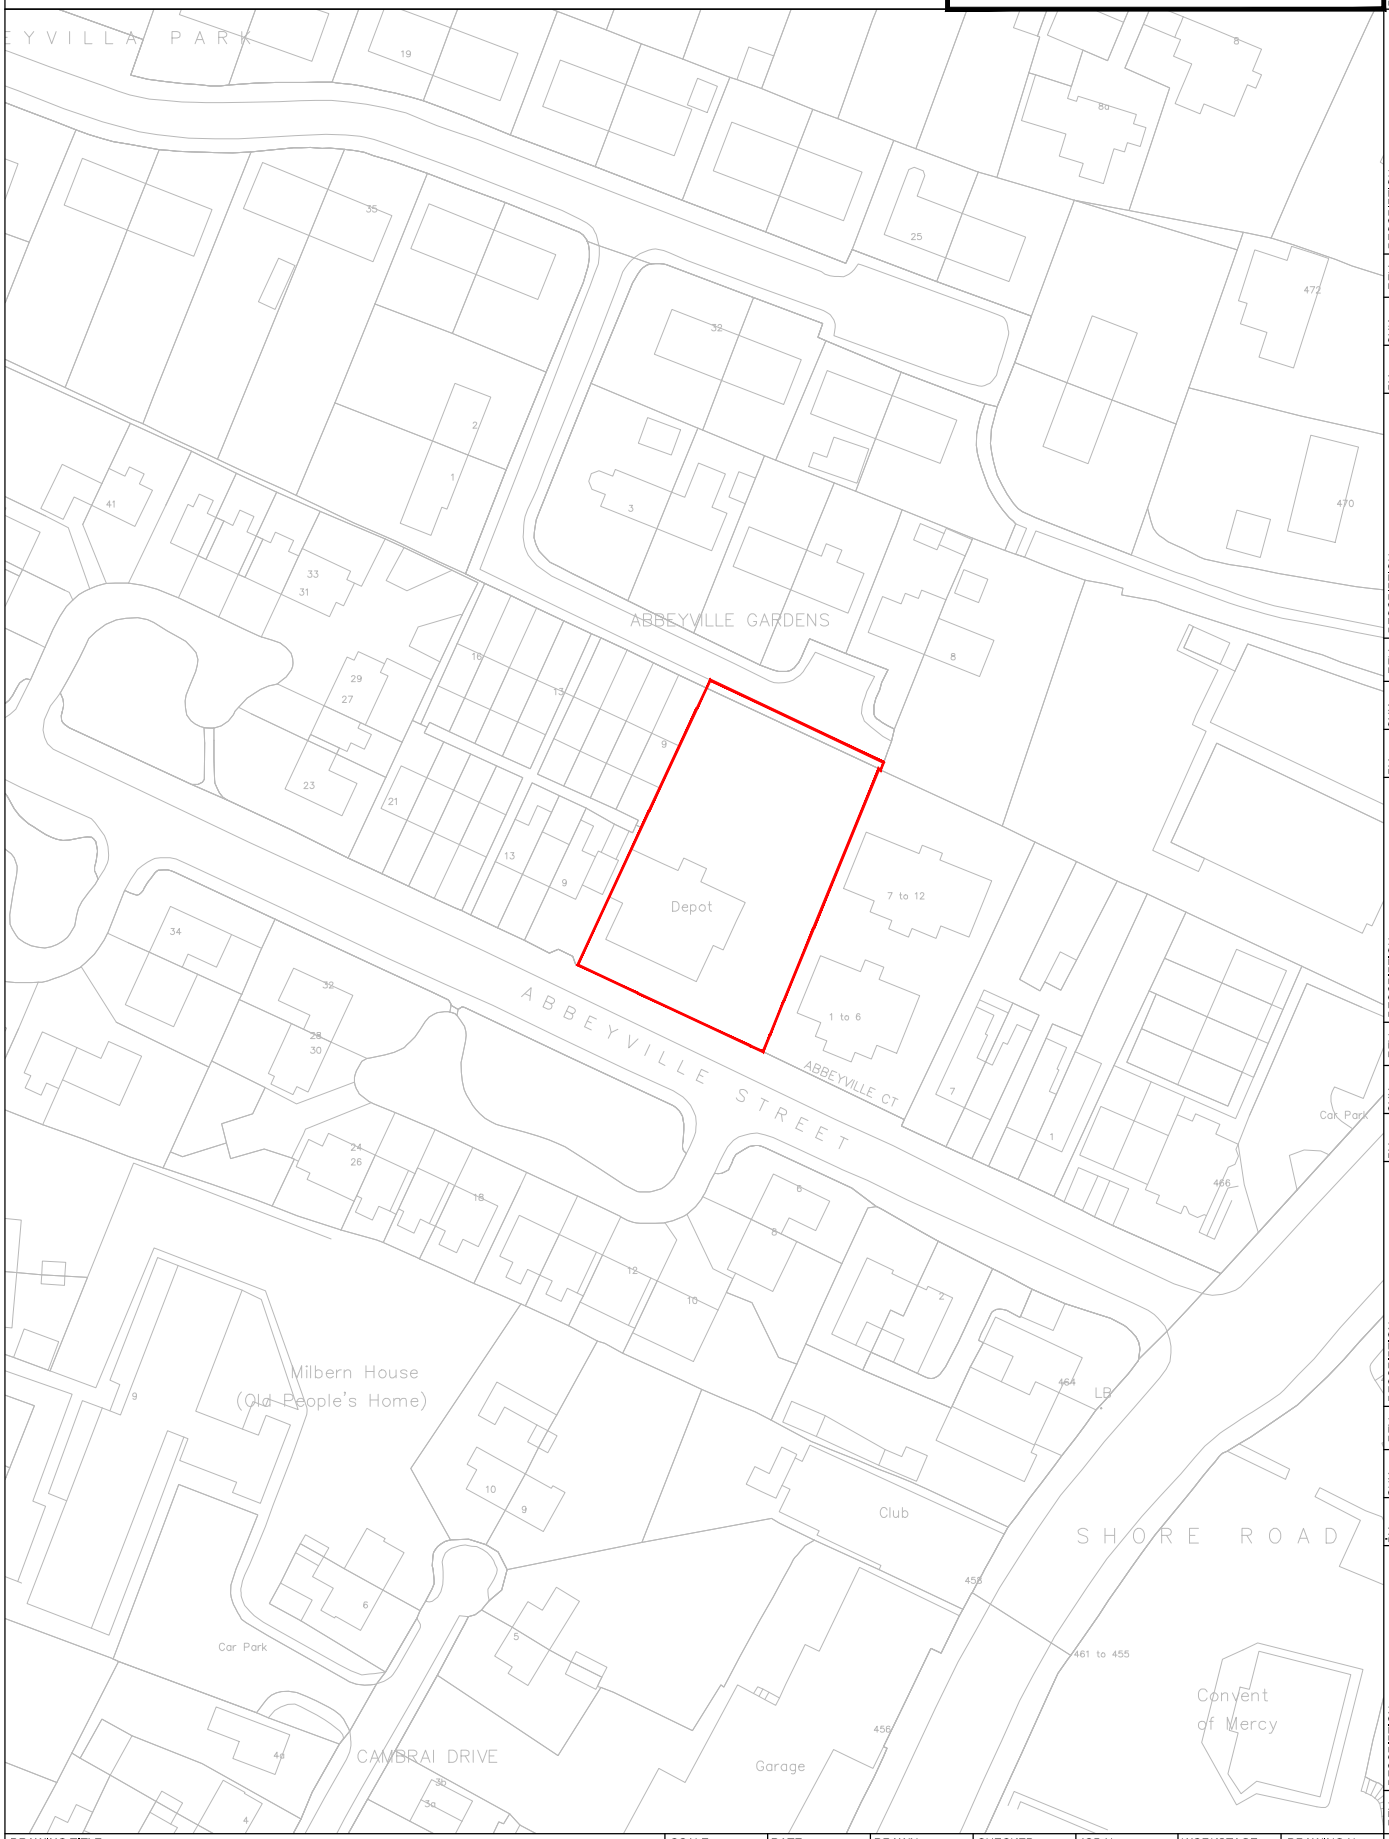

REV.	DESCRIPTION	BY	DATE	CHK	DATE

DRAWING TITLE	SCALE	DATE	DRAWN	CHECKED	JOB No.	WORKSTAGE	DRAWING No.	REVISION
SITE LOCATION MAP **DPG FUNDING DRAWING**	1:1250 at A4	Jan/25	PT	PT	2314	1-3	104	

PROJECT
Social Housing Development (D&B) at site at
9A Abbeyville Street, Whiteabbey

CLIENT
S4S Developments Ltd

BOYD
THE BOYD PARTNERSHIP
CHARTERED ARCHITECTS LLP
Tel: 028 9046 1414