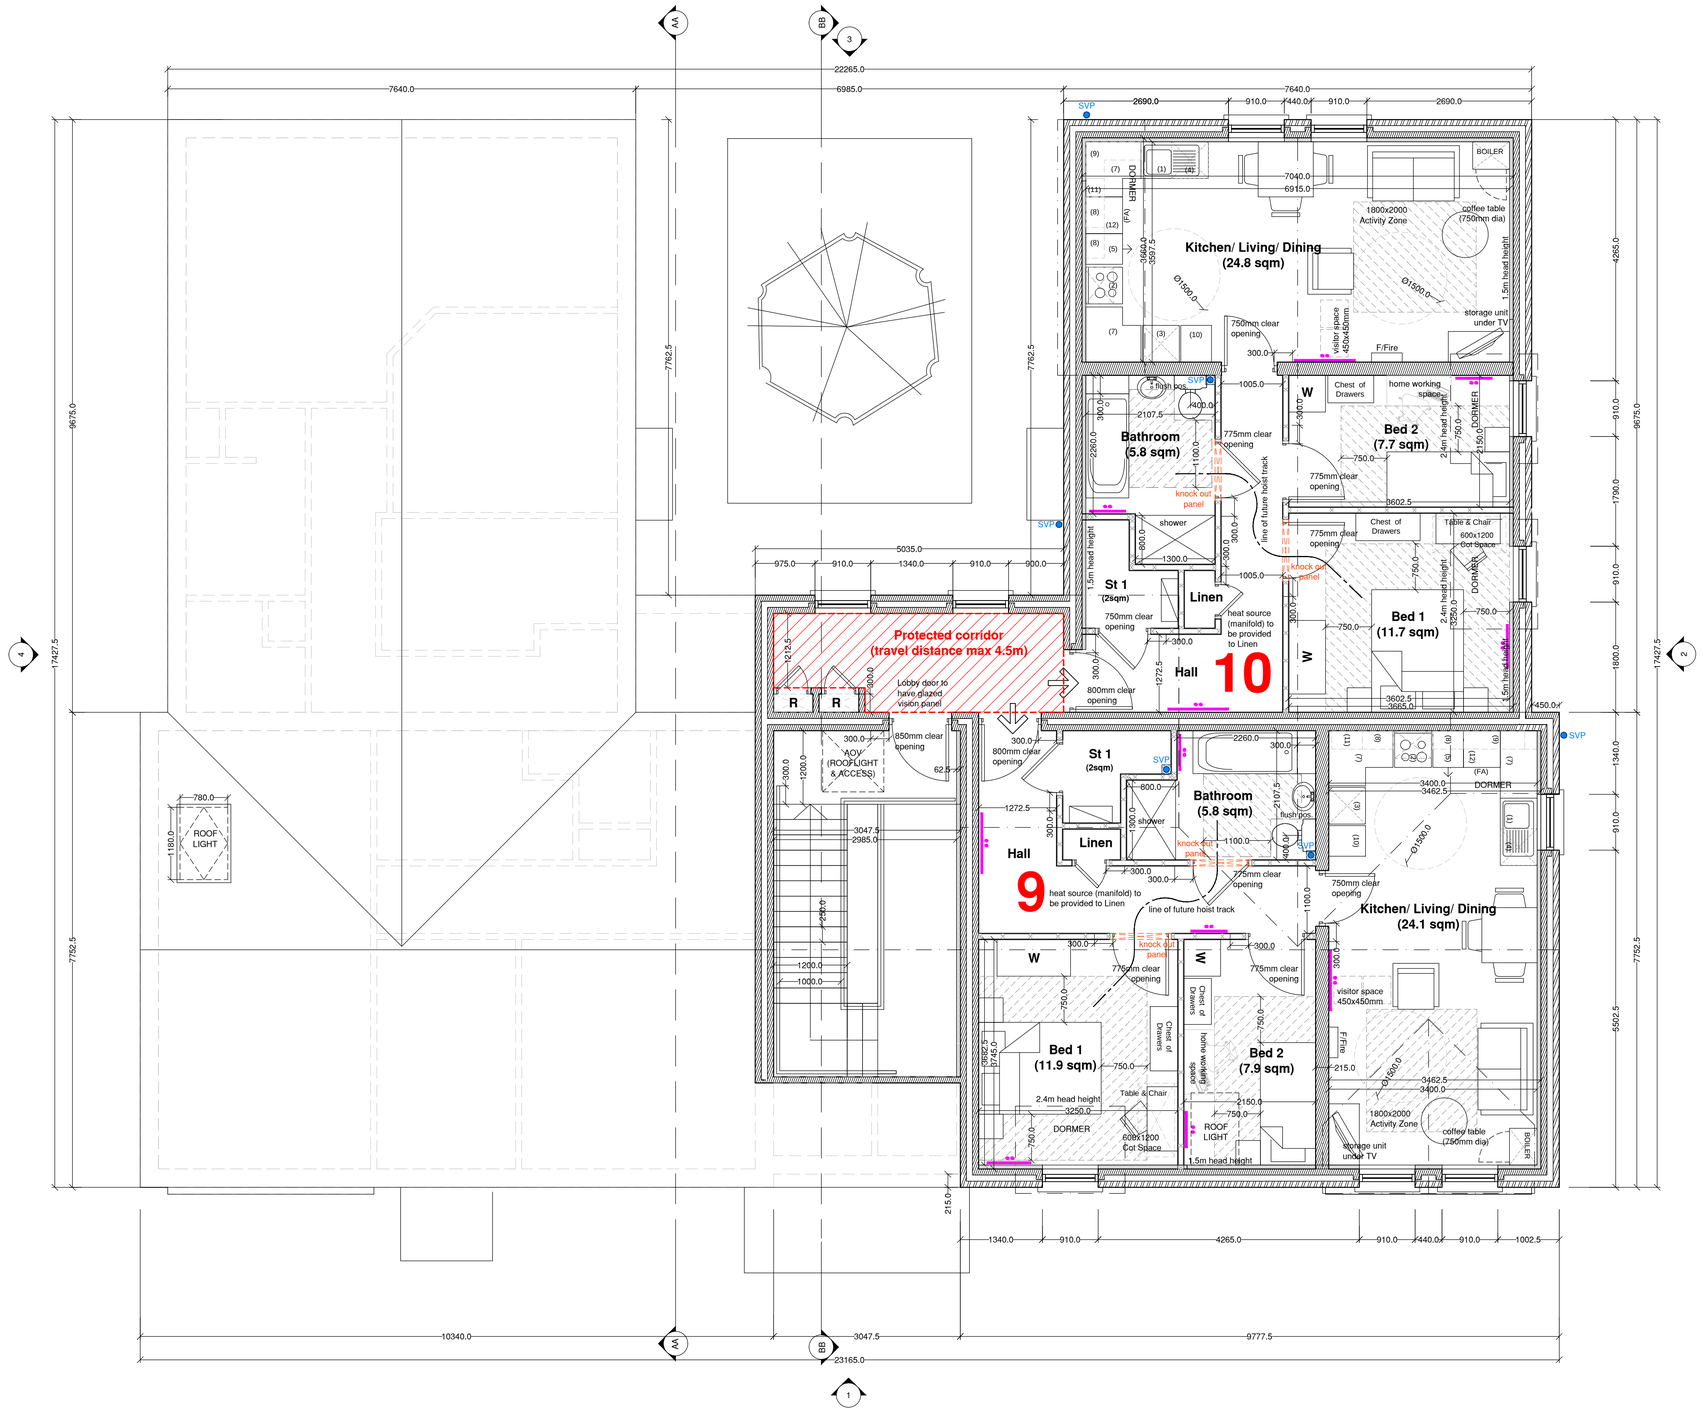

KITCHEN UNITS & APPLIANCE SPACES Plot 9 - 3P/2B APARTMENT (AREA BAND = 60-65SQM) AREA = 64.6SQM														NOTES
	600X1000 Sink unit (1)	600X600 Cooker Space (2)	600X600 Fridge freezer space (3)	600X600 Washing machine space (4)	500 Drawer unit (5)	500 Base unit (6)	1000 Base unit (7)	500 Wall unit (8)	1000 Wall unit (9)	500 Tall unit/ brooms (10)	500 medical cupboard (11)	600X600 Base unit /FA (12)	Total length of worktops excl sink & cooker	* HA requirement. ** Additional base corner unit provided in lieu of (6). *** Additional base (7) unit provided in lieu of WM space under sink. Also note that additional functional 600mm base unit (12) provided which has option for future appliance to be fitted.
REQUIRED	1	1	1	1	1	1	1	2	1	1	1	1	2.5m	
Provided	1***	1	1	1	1	0**	2**	2	1	1	1*	1*	4m	

Storage - PLOT 9	
Store 01	2sqm
Total Required	2sqm
Total Provided	2sqm

KITCHEN UNITS & APPLIANCE SPACES Plot 10 - 3P/2B APARTMENT (AREA BAND = 60-65SQM) AREA = 64.4SQM														NOTES
	600X1000 Sink unit (1)	600X600 Cooker Space (2)	600X600 Fridge freezer space (3)	600X600 Washing machine space (4)	500 Drawer unit (5)	500 Base unit (6)	1000 Base unit (7)	500 Wall unit (8)	1000 Wall unit (9)	500 Tall unit/ brooms (10)	500 medical cupboard (11)	600X600 Base unit /FA (12)	Total length of worktops excl sink & cooker	* HA requirement. ** Additional base corner unit provided in lieu of (6). *** Additional base (7) unit provided in lieu of WM space under sink. Also note that additional functional 600mm base unit (12) provided which has option for future appliance to be fitted.
REQUIRED	1	1	1	1	1	1	1	2	1	1	1	1	2.5m	
Provided	1***	1	1	1	1	0**	2**	2	1	1	1*	1*	4.1m	

Storage - PLOT 10	
Store 01	2sqm
Total Required	2sqm
Total Provided	2sqm

SECOND FLOOR PLAN

NOTES

REVISIONS

REV.	DESCRIPTION	BY DATE	CHK DATE
-	-	-	-

PROJECT
Social Housing Development (D&B) at site at 9A Abbeyville Street, Whiteabbey

JOB No.	WORKSTAGE	DRAWING No.	REVISION
2314	1-3	108	

CLIENT
S4S DEVELOPMENTS LTD / RADIUS

DRAWING TITLE
PROPOSED SECOND FLOOR PLAN
DPG FUNDING DRAWING

SCALE	DATE	DRAWN	CHECKED
1.50 at A1 1.100 at A3	JAN/25	PT	PT

BOYD
THE BOYD PARTNERSHIP
CHARTERED ARCHITECTS LLP
Tel: 028 9046 1414